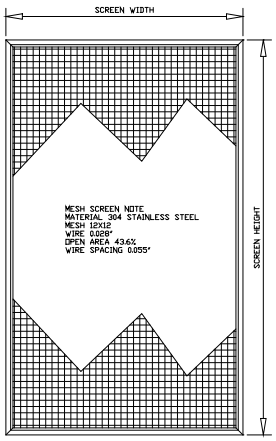

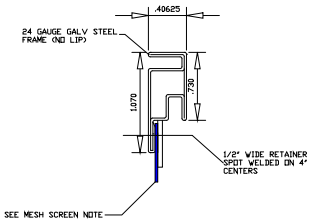

TYPICAL SECTION THRU FRAME
3X SIZE

ARMOURED GUARD SECURITY
SCREENS INC.

THIS DRAWING INCLUDES PRINCIPLES OF DESIGN, IS THE PROPERTY OF ARMOURED GUARD SECURITY SCREENS INC. & MAY NOT BE COPIED, REPRODUCED OR USED IN ANY WAY THAT IT MAY BE A DETRIMENT TO THE COMPANY.
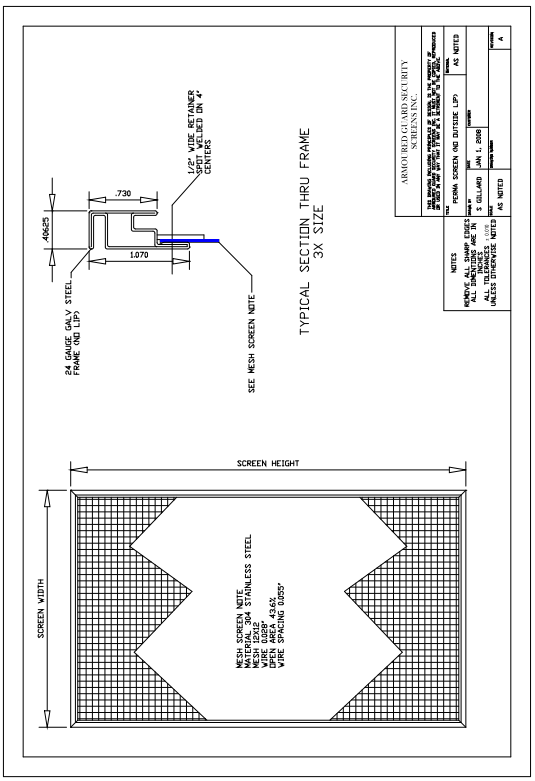
NOTES	TITLE		DRAWING	
REMOVE ALL SHARP EDGES	PERMA SCREEN (ND OUTSIDE LIP)			AS NOTED
ALL DIMENSIONS ARE IN INCHES	DRAWN BY S GILLARD	DATE JAN 1, 2008	SUPERSEDES	
ALL TOLERANCES ±.030 UNLESS OTHERWISE NOTED	SCALE AS NOTED	DRAWING NUMBER		REVISION A